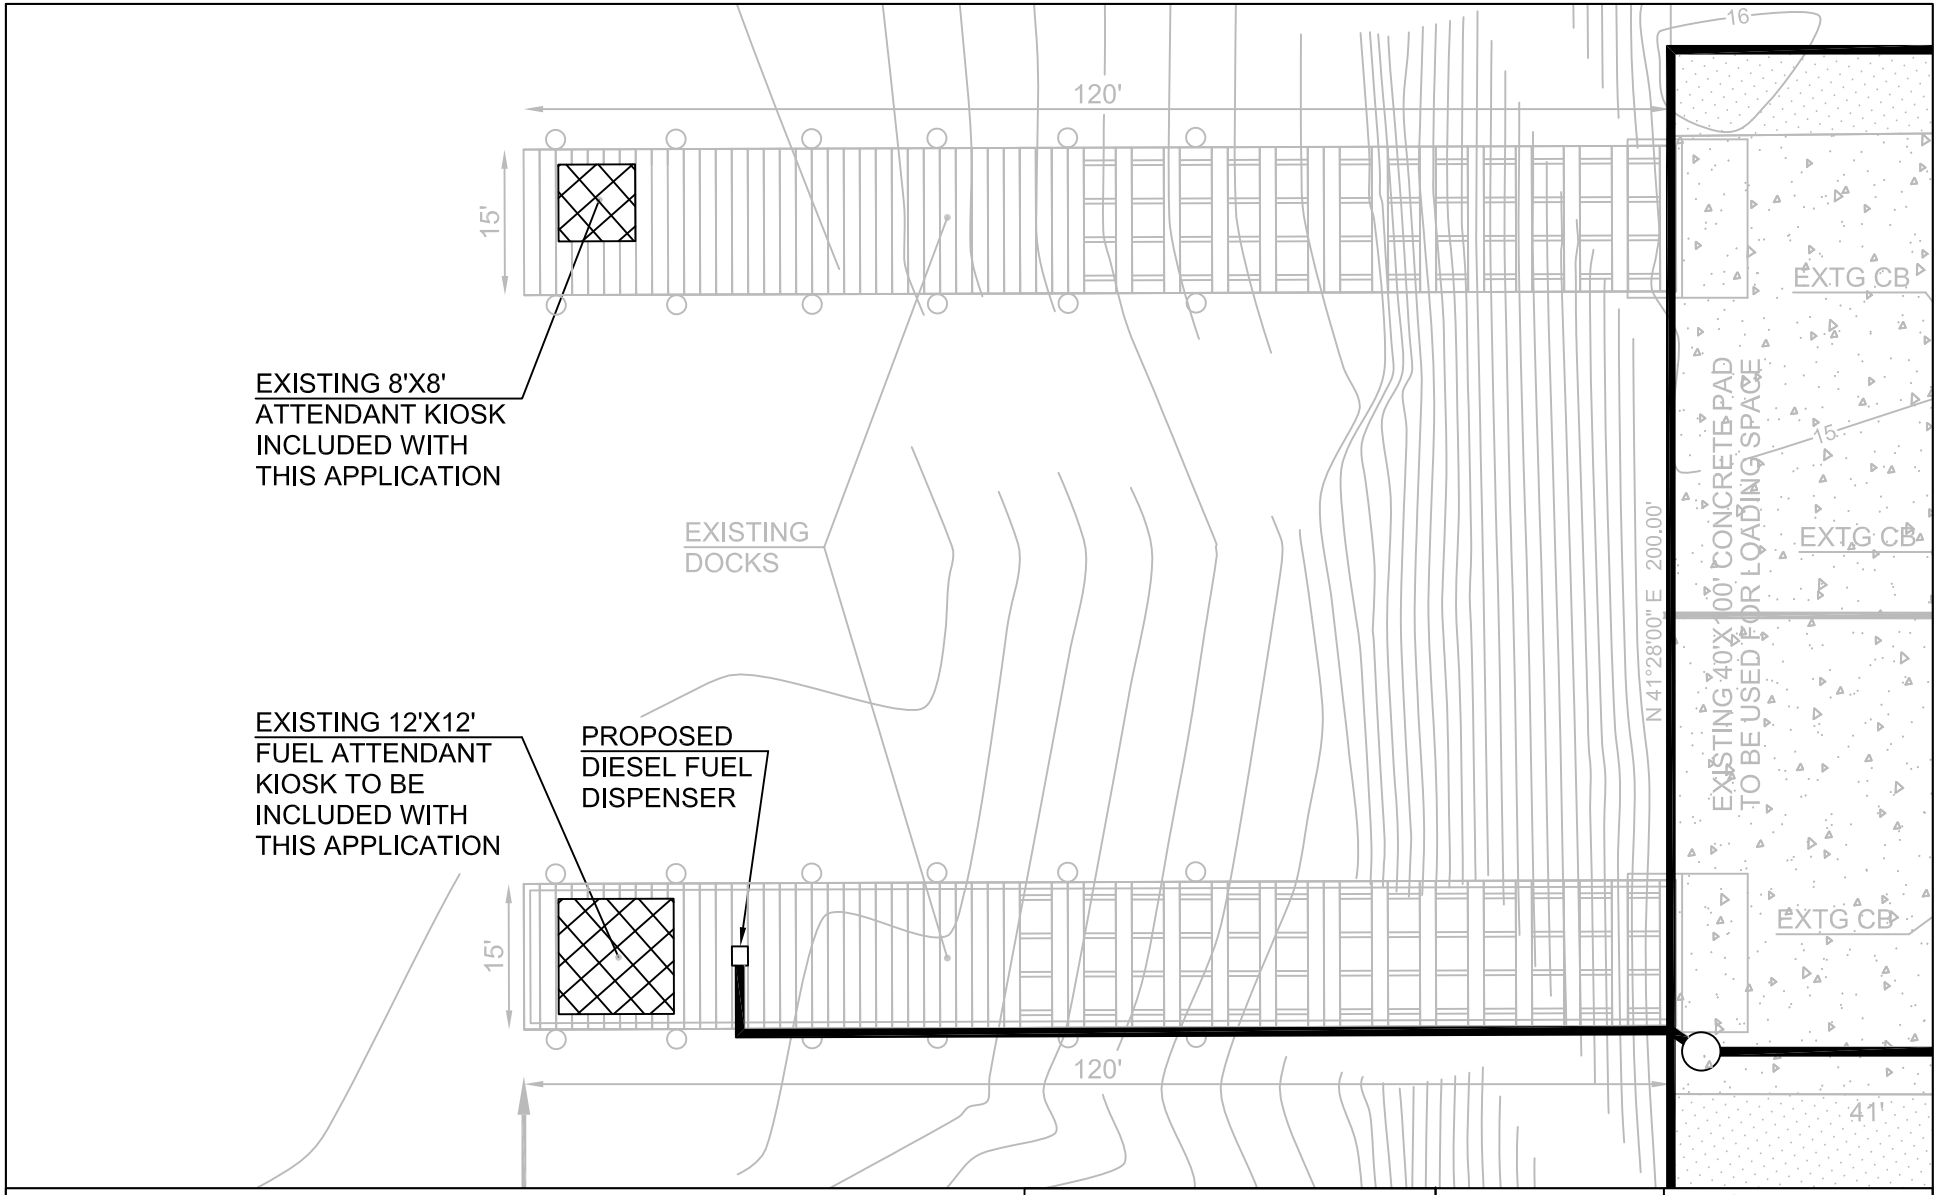

EnviroVector

360-790-1559

www.envirovector.com

Kiosks

Facility

Section 01, Township 16N, Range 12W : City limits of Westport, Washington in Grays Harbor County

18 March 2012

Figure 3

RPMM LLC
Fuel Dock
Site Plan
Kiosks

Scale 1" = 30'

30 15 0 30